


32 NORTH PLAN


NOTES:
1. TRACE ROUTING & EQUIPMENT OF ALL RELOCATED CONDUITS PRIOR TO CUTTING.

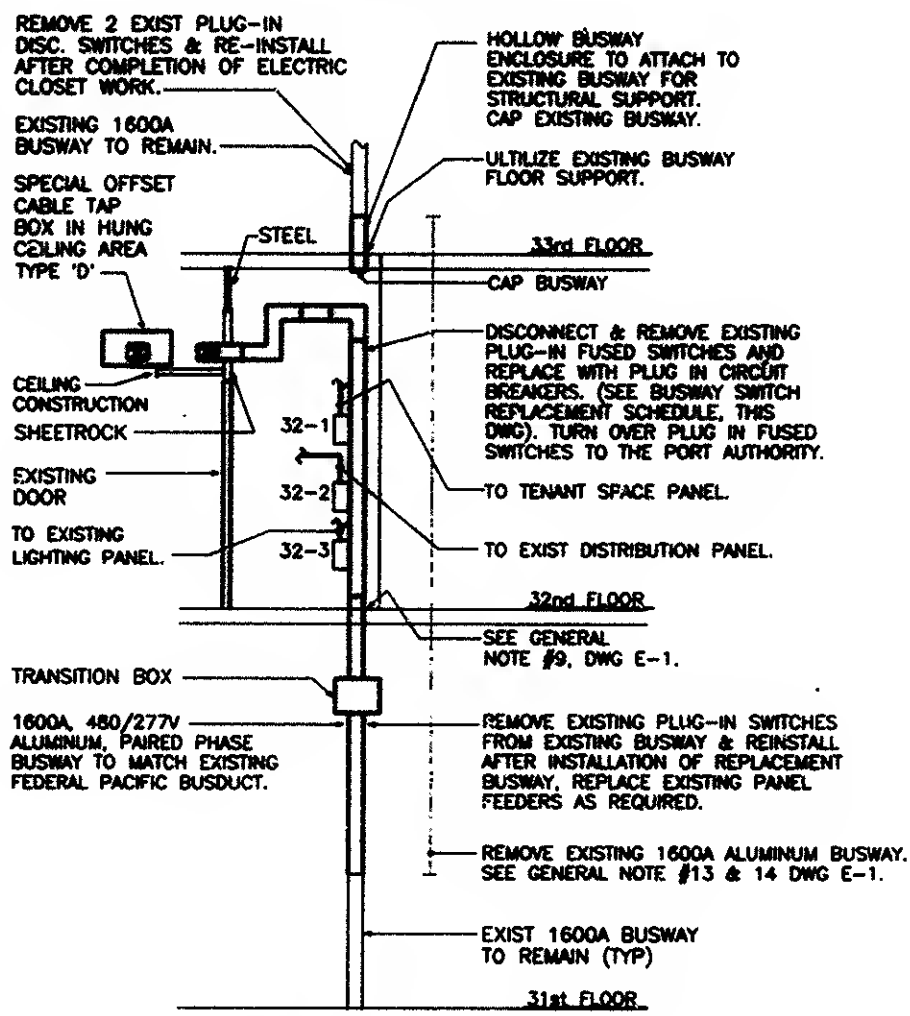

32nd FLOOR SECTION A-A
& PART RISER

NOTES:
1. SEE DRAWING E-1 FOR GENERAL NOTES AND BUSWAY SCHEDULE.

BUSWAY SWITCH REPLACEMENT					
#	EXIST. SW. SIZE	EXIST. FUSE RATING	NEW BREAKER RATING	NEW FEEDER	
32-1	200A	125A	225AF/125AT	4#1 CU	1
32-2	200A	200A	225AF/200AT	4#3/0 CU	1
32-3	200A	125A	225AF/125AT	4#1 CU	1

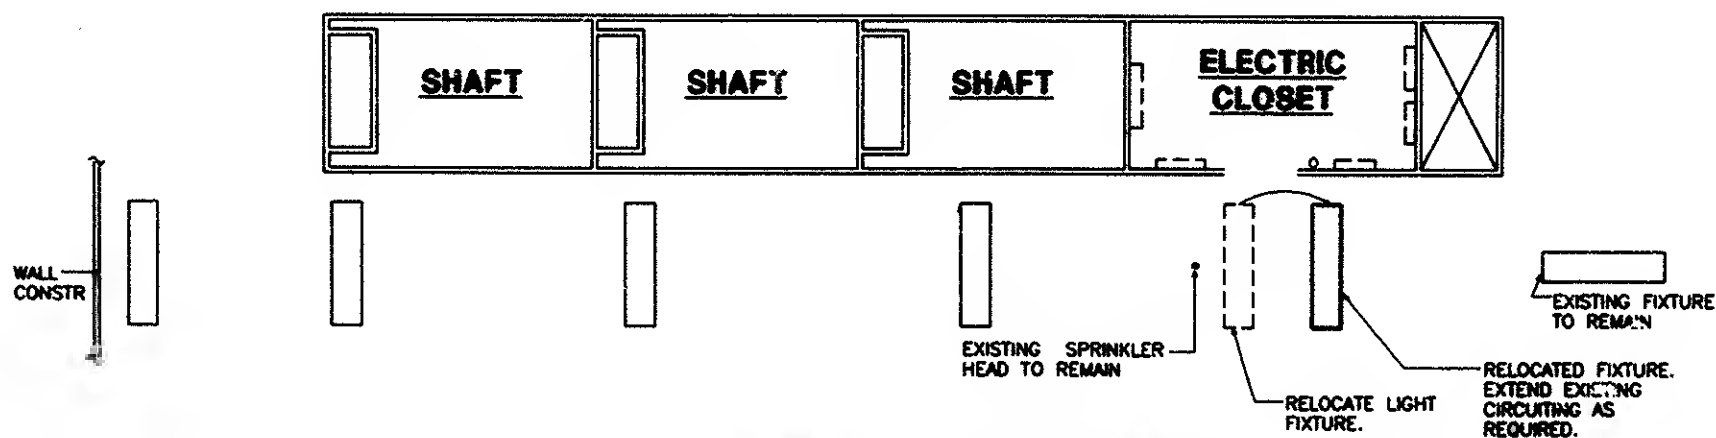

32 NORTH - LIGHTING PLAN

NOTES:
1. COORDINATE WITH ARCHITECT FOR EXACT LOCATION OF RELOCATED LIGHT FIXTURES.
2. COORDINATE LOCATION OF FIXTURES WITH MECHANICAL DUCTS & STRUCTURAL TRUSS ABOVE.

